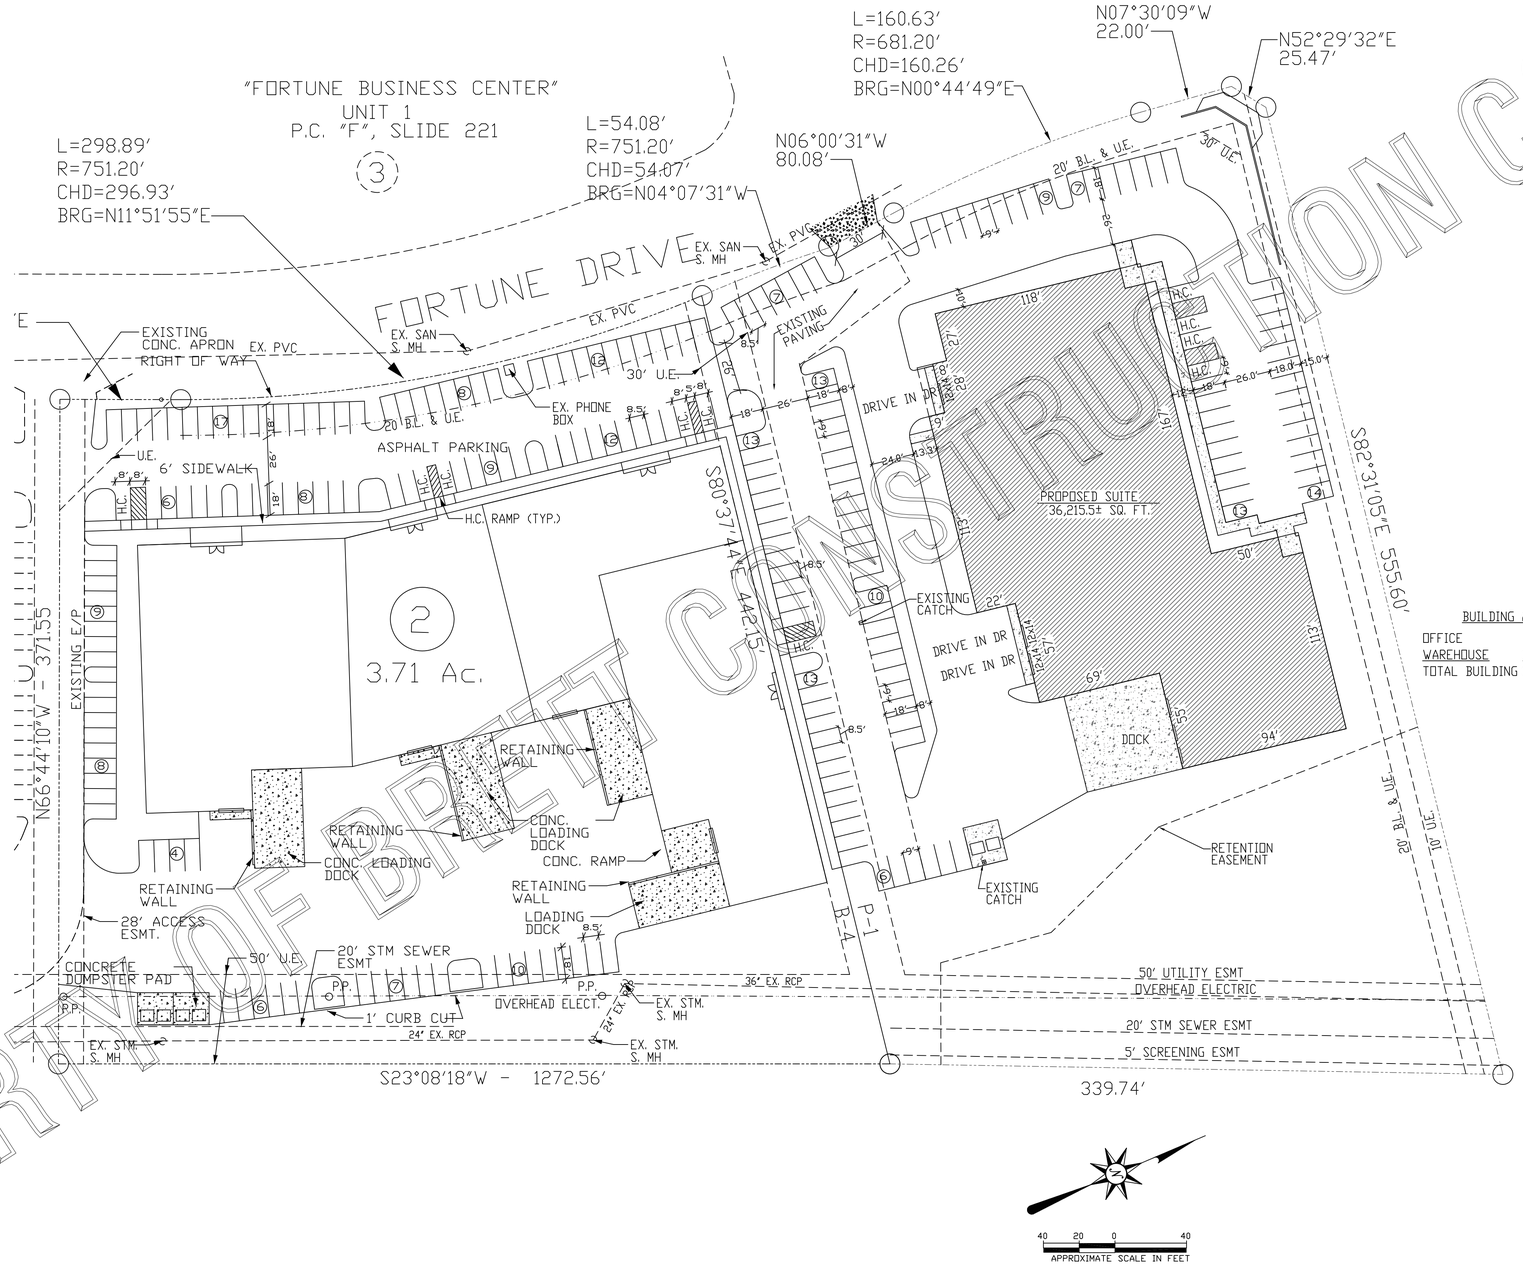

BUILDING AREA

OFFICE	5,000 SQ. FT.	
WAREHOUSE	31,215.5 SQ. FT. (X) 15% =	26,533.18
TOTAL BUILDING	36,215.5 SQ. FT.	

PARKING

1/200 =25 SPACES
1/600 =44.2 SPACES
=69.2 SPACES REQUIRED

72 PARKING SPACES SHOWN

PRELIMINARY
NOT FOR CONSTRUCTION

PROPERTY OF BRETT CONSTRUCTION COMPANY

REVISIONS

NUMBER	DATE	NOTE

These drawings and specifications, and the design they cover, are the property of BRETT CONSTRUCTION CO. They are loaned by the aforsaid merely and on the express agreement that they shall not be copied, reproduced, copied, loaned, exhibited nor used except in the way and private use permitted by any written consent given by the lender to the borrower.

© 2017 BRETT CONSTRUCTION COMPANY
ALL RIGHTS RESERVED

DIMENSIONS TAKE PREFERENCE TO SCALE.

BRETT CONSTRUCTION CO.
354 Waller Avenue - Ste 200 Lexington, KY 40504
Phone: 859-255-7901 Fax: 859-281-6333

DRAWN: MLM
CHECKED:
DATE: 09/20/17

SHEET TITLE: SITE PLAN
PROJECT TITLE: - LEXINGTON, KY

JOB NO.	DWG NO.
R-6420	3012
SCALE	SHEET NO.
1:40	S-1